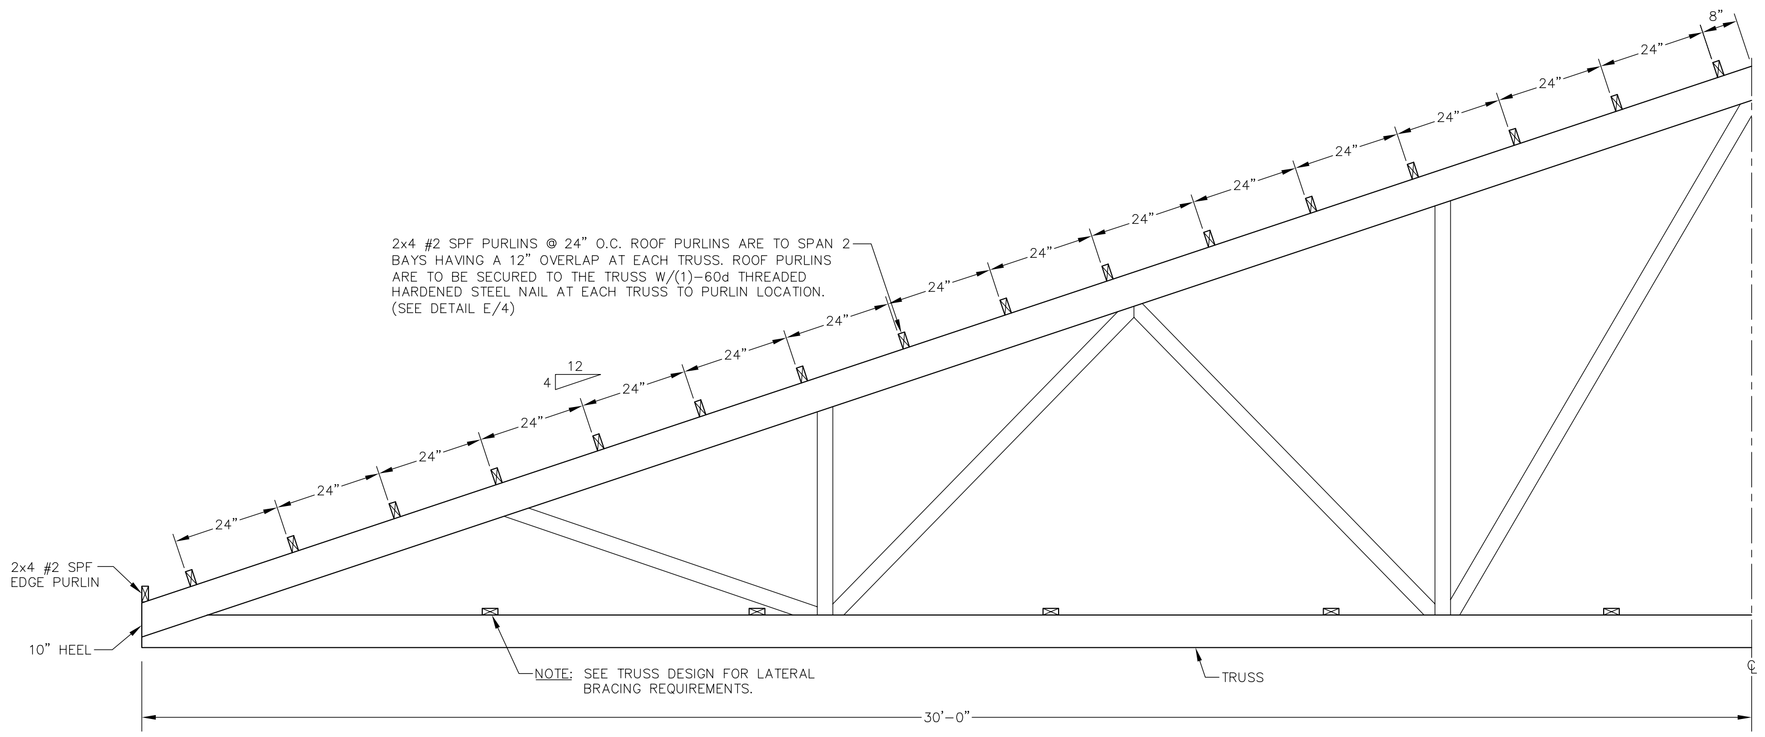

60'-0" TRUSS DETAIL
SCALE: 1/2"=1'-0"

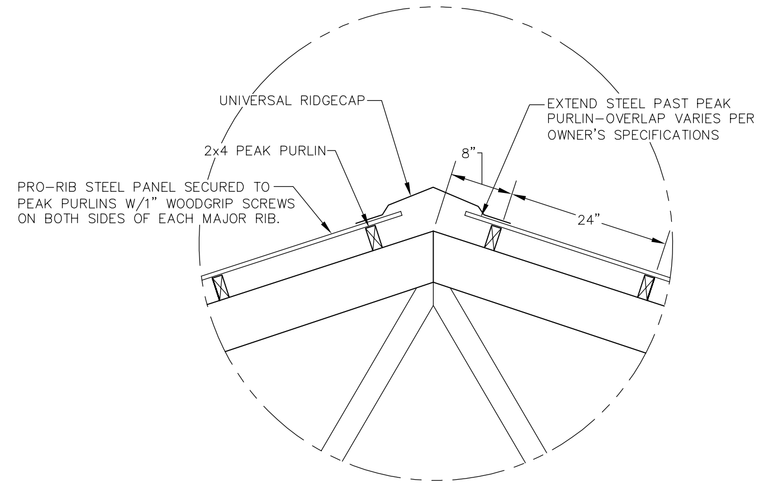

UNIVERSAL RIDGECAP DETAIL
SCALE: 3/4"=1'-0"

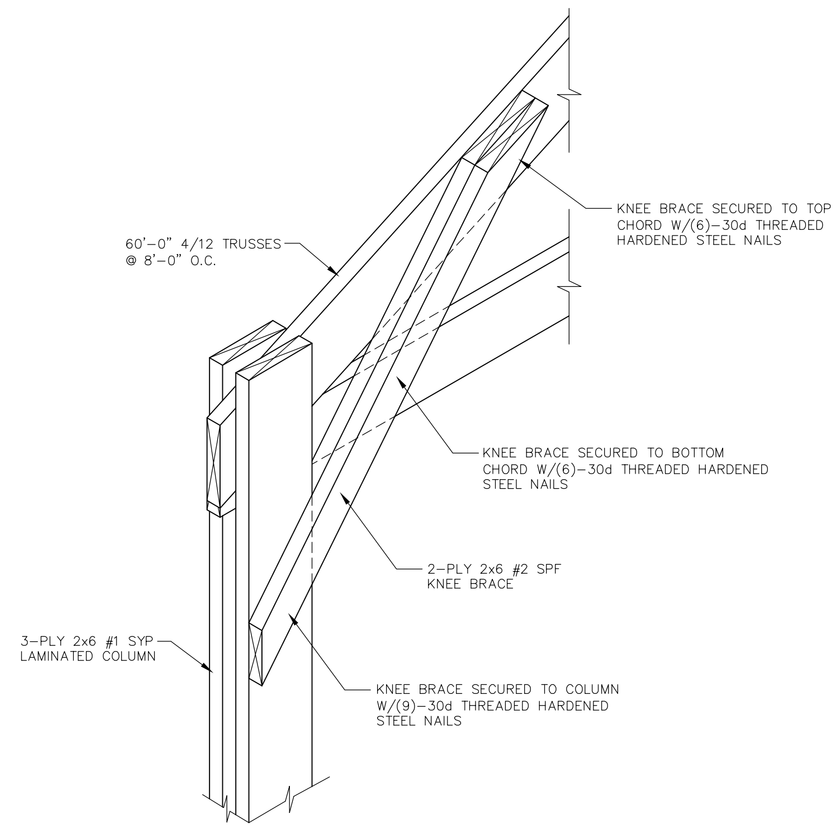

F/4 KNEE BRACE DETAIL
NOT TO SCALE

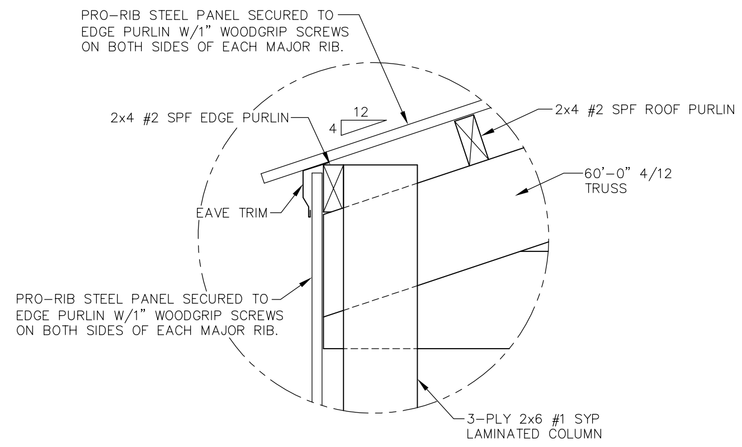

D/4 EAVE TRIM DETAIL
SCALE: 1 1/2"=1'-0"

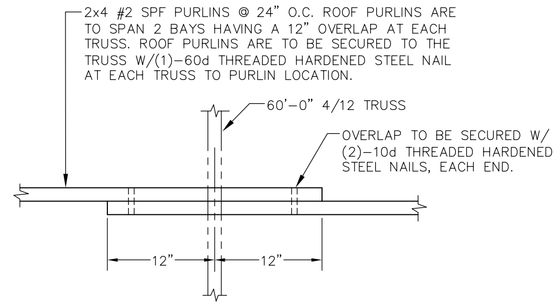

E/4 PURLIN OVERLAP
SCALE: 1"=1'-0"

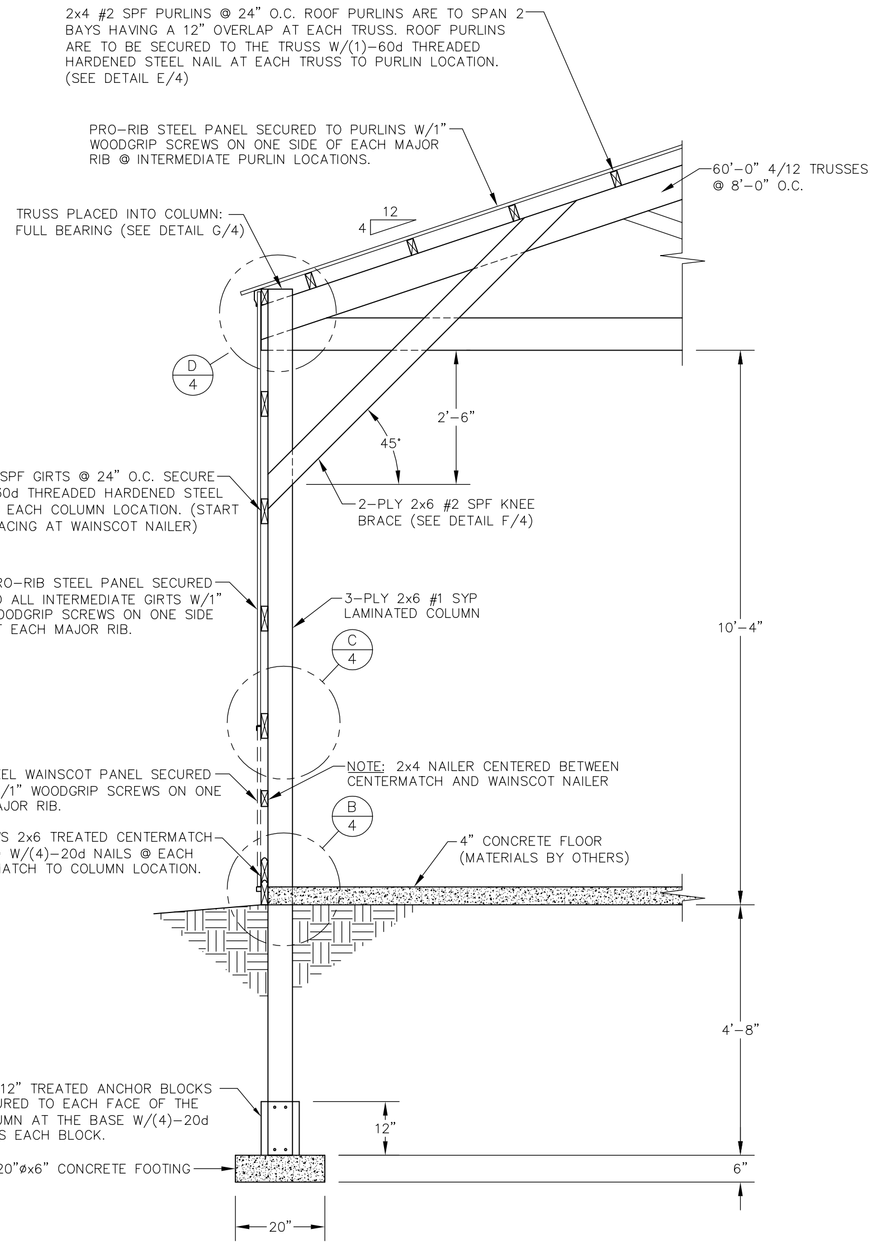

A/4 WALL SECTION
SCALE: 1/2"=1'-0"

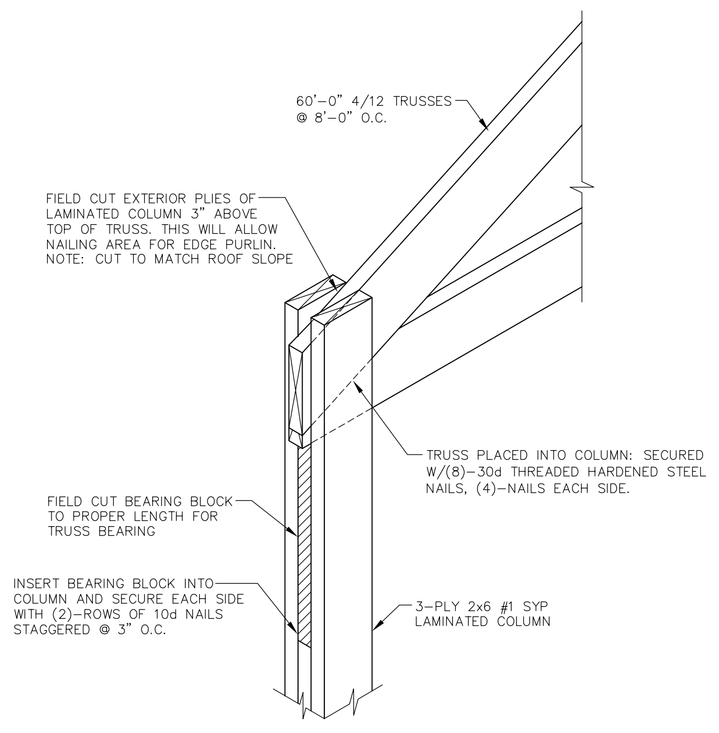

G/4 TRUSS INSTALLATION DETAIL
NOT TO SCALE

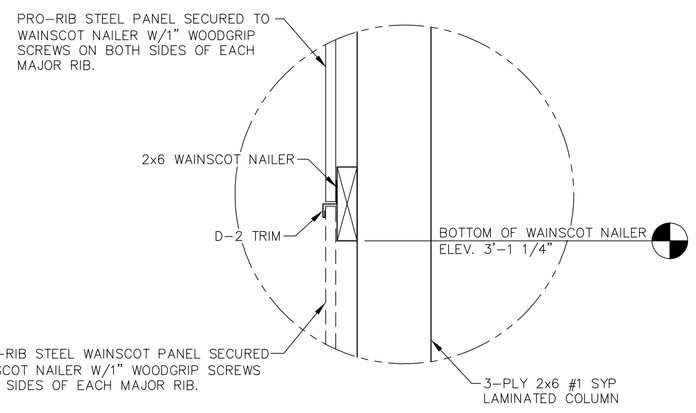

C/4 D-2 TRIM @ WAINSCOT DETAIL
SCALE: 1 1/2"=1'-0"

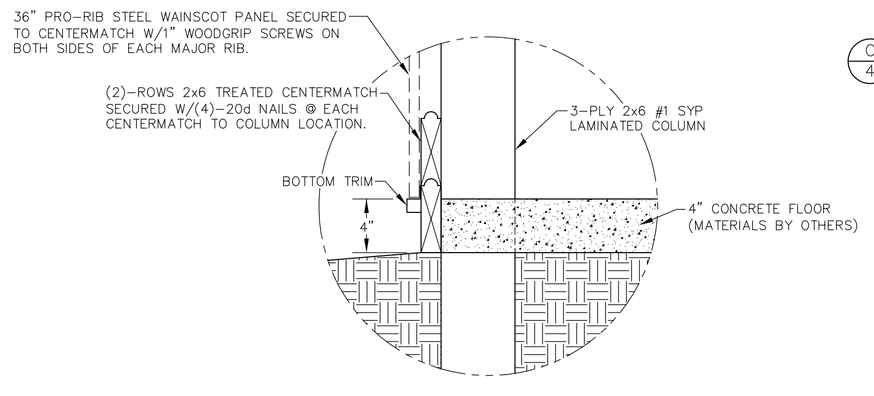

B/4 BOTTOM TRIM DETAIL
SCALE: 1 1/2"=1'-0"

ENGINEERING SERVICES
5311 KANE RD. EAU CLAIRE, WI 54703 (715) 876-5555

PROJECT TITLE:
YOUR BUILDING
ANYWHERE, USA

SHEET TITLE:
WALL SECTION AND SECTION DETAILS

REVISIONS			
NO.	DATE	DESCRIPTION	BY
1			
2			
3			
4			

PROFESSIONAL ENGINEER: XXXXXXXXX
PLAN DESIGNER: XXXXXXXXX
DRAWN BY: XXXXXXXXX
FILE NAME:
DATE:
SCALE: AS NOTED
SHEET NO. 4 OF 7