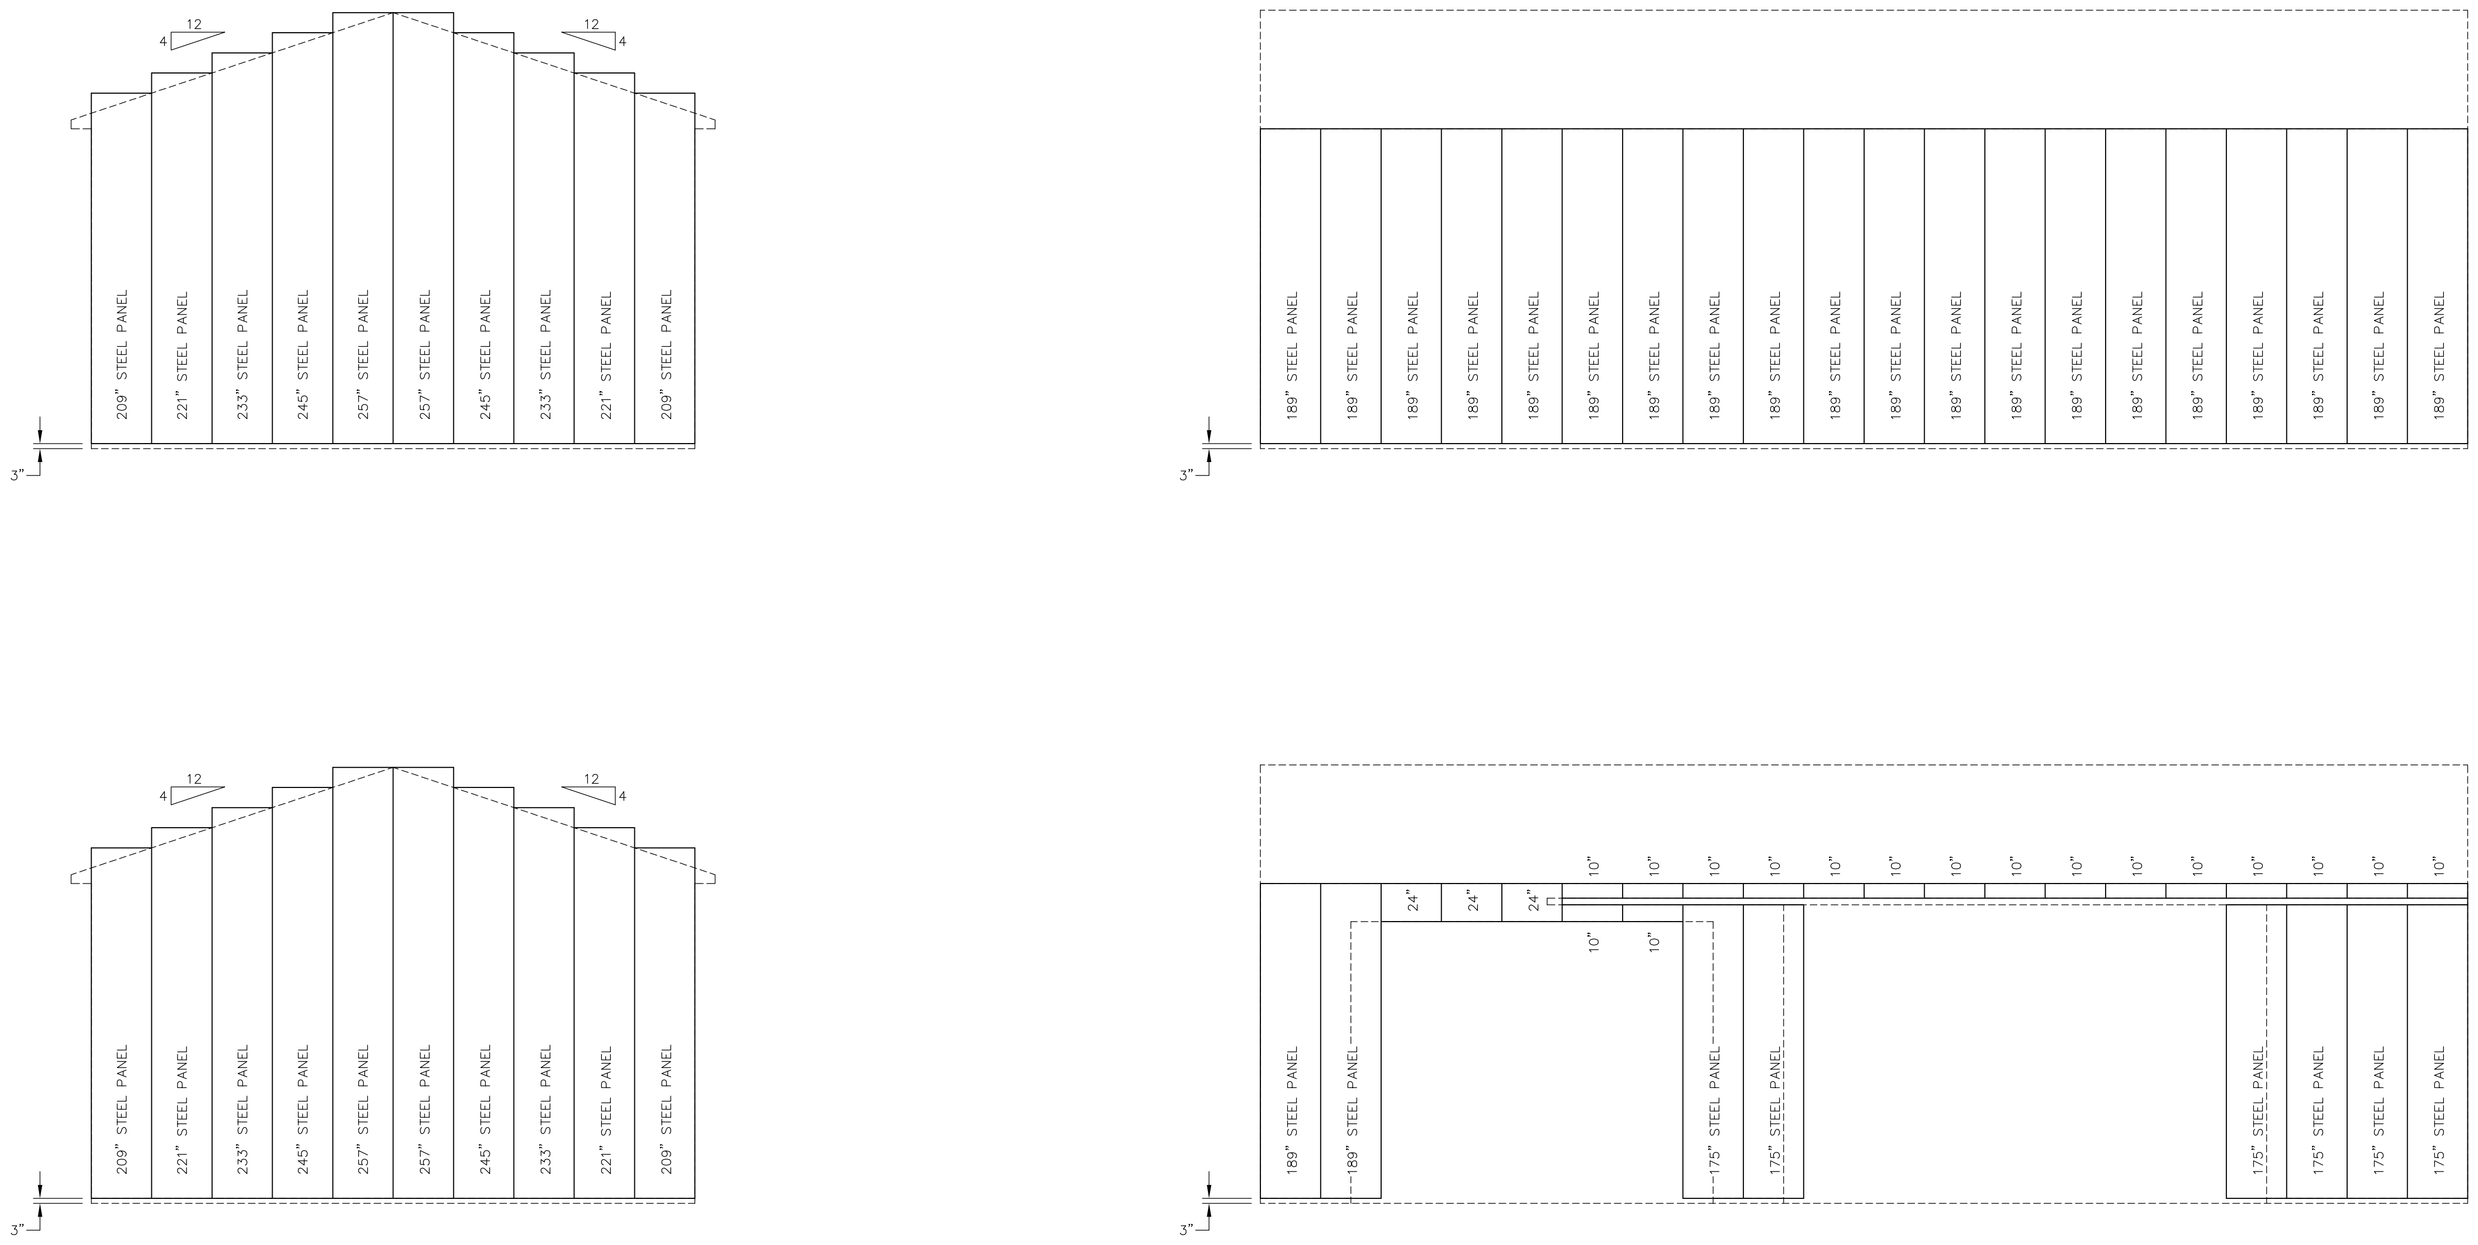

STEEL LAYOUT
SCALE: 3/16" = 1'-0"

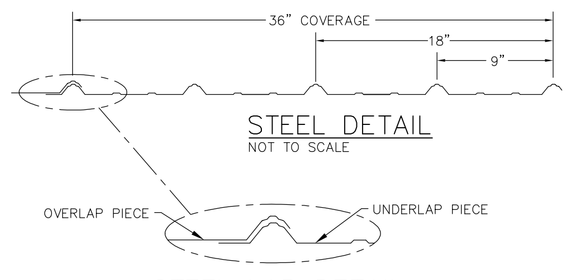

STEEL DETAIL
NOT TO SCALE

STEEL LAP DETAIL
NOT TO SCALE

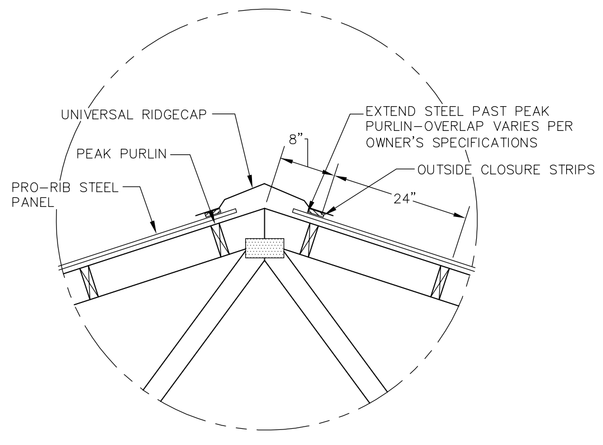

UNIVERSAL RIDGECAP
NOT TO SCALE

MIDWEST MINI PRINT
134-8741F9

DIMENSIONS
WRITTEN DIMENSIONS SHALL TAKE PRECEDENCE OVER SCALED DIMENSIONS. DO NOT SCALE DRAWINGS.

ERRORS AND OMISSIONS
MENARD INC. IS UNABLE TO ACCEPT LIABILITY FOR ANY ERRORS OR OMISSIONS IN EXCESS OF THE ORIGINAL PURCHASE PRICE FOR THESE PLANS. CONSEQUENTLY, BUILDER MUST CAREFULLY CHECK ALL DETAILS AND INFORMATION IN THESE DRAWINGS INCLUDING DIMENSIONING, MATERIAL QUANTITIES AND CURRENT AVAILABILITY OF OF PRODUCTS SPECIFIED. ANY ERRORS OR OMISSIONS FOUND SHOULD BE REPORTED IMMEDIATELY TO MENARD INC. 4777 MENARD DRIVE EAU CLAIRE, WI 54703

ADAPTATION & UTILIZATION OF THIS PLAN
THESE PLANS HAVE BEEN PROFESSIONALLY PREPARED TO CONFORM TO MOST GENERALLY ACCEPTED CONSTRUCTION REQUIREMENTS THROUGHOUT NORTH AMERICA. HOWEVER, DUE TO LOCAL CODES, REGULATIONS AND BUILDING PRACTICES AND/OR BECAUSE OF SPECIFIC SITE CONDITIONS, THESE DRAWINGS MAY NOT BE SUITABLE OR LEGAL FOR USE IN THE CONSTRUCTION OF A BUILDING IN ALL LOCALITIES. CONSEQUENTLY, THESE DRAWINGS WHICH HAVE BEEN PREPARED AS A GUIDE FOR CONSTRUCTION, UNLESS THE BUILDER HAS CONFIRMED THEIR SUITABILITY OR UNTIL THE DRAWINGS HAVE BEEN BROUGHT INTO CONFORMITY WITH ALL LOCAL REQUIREMENTS.